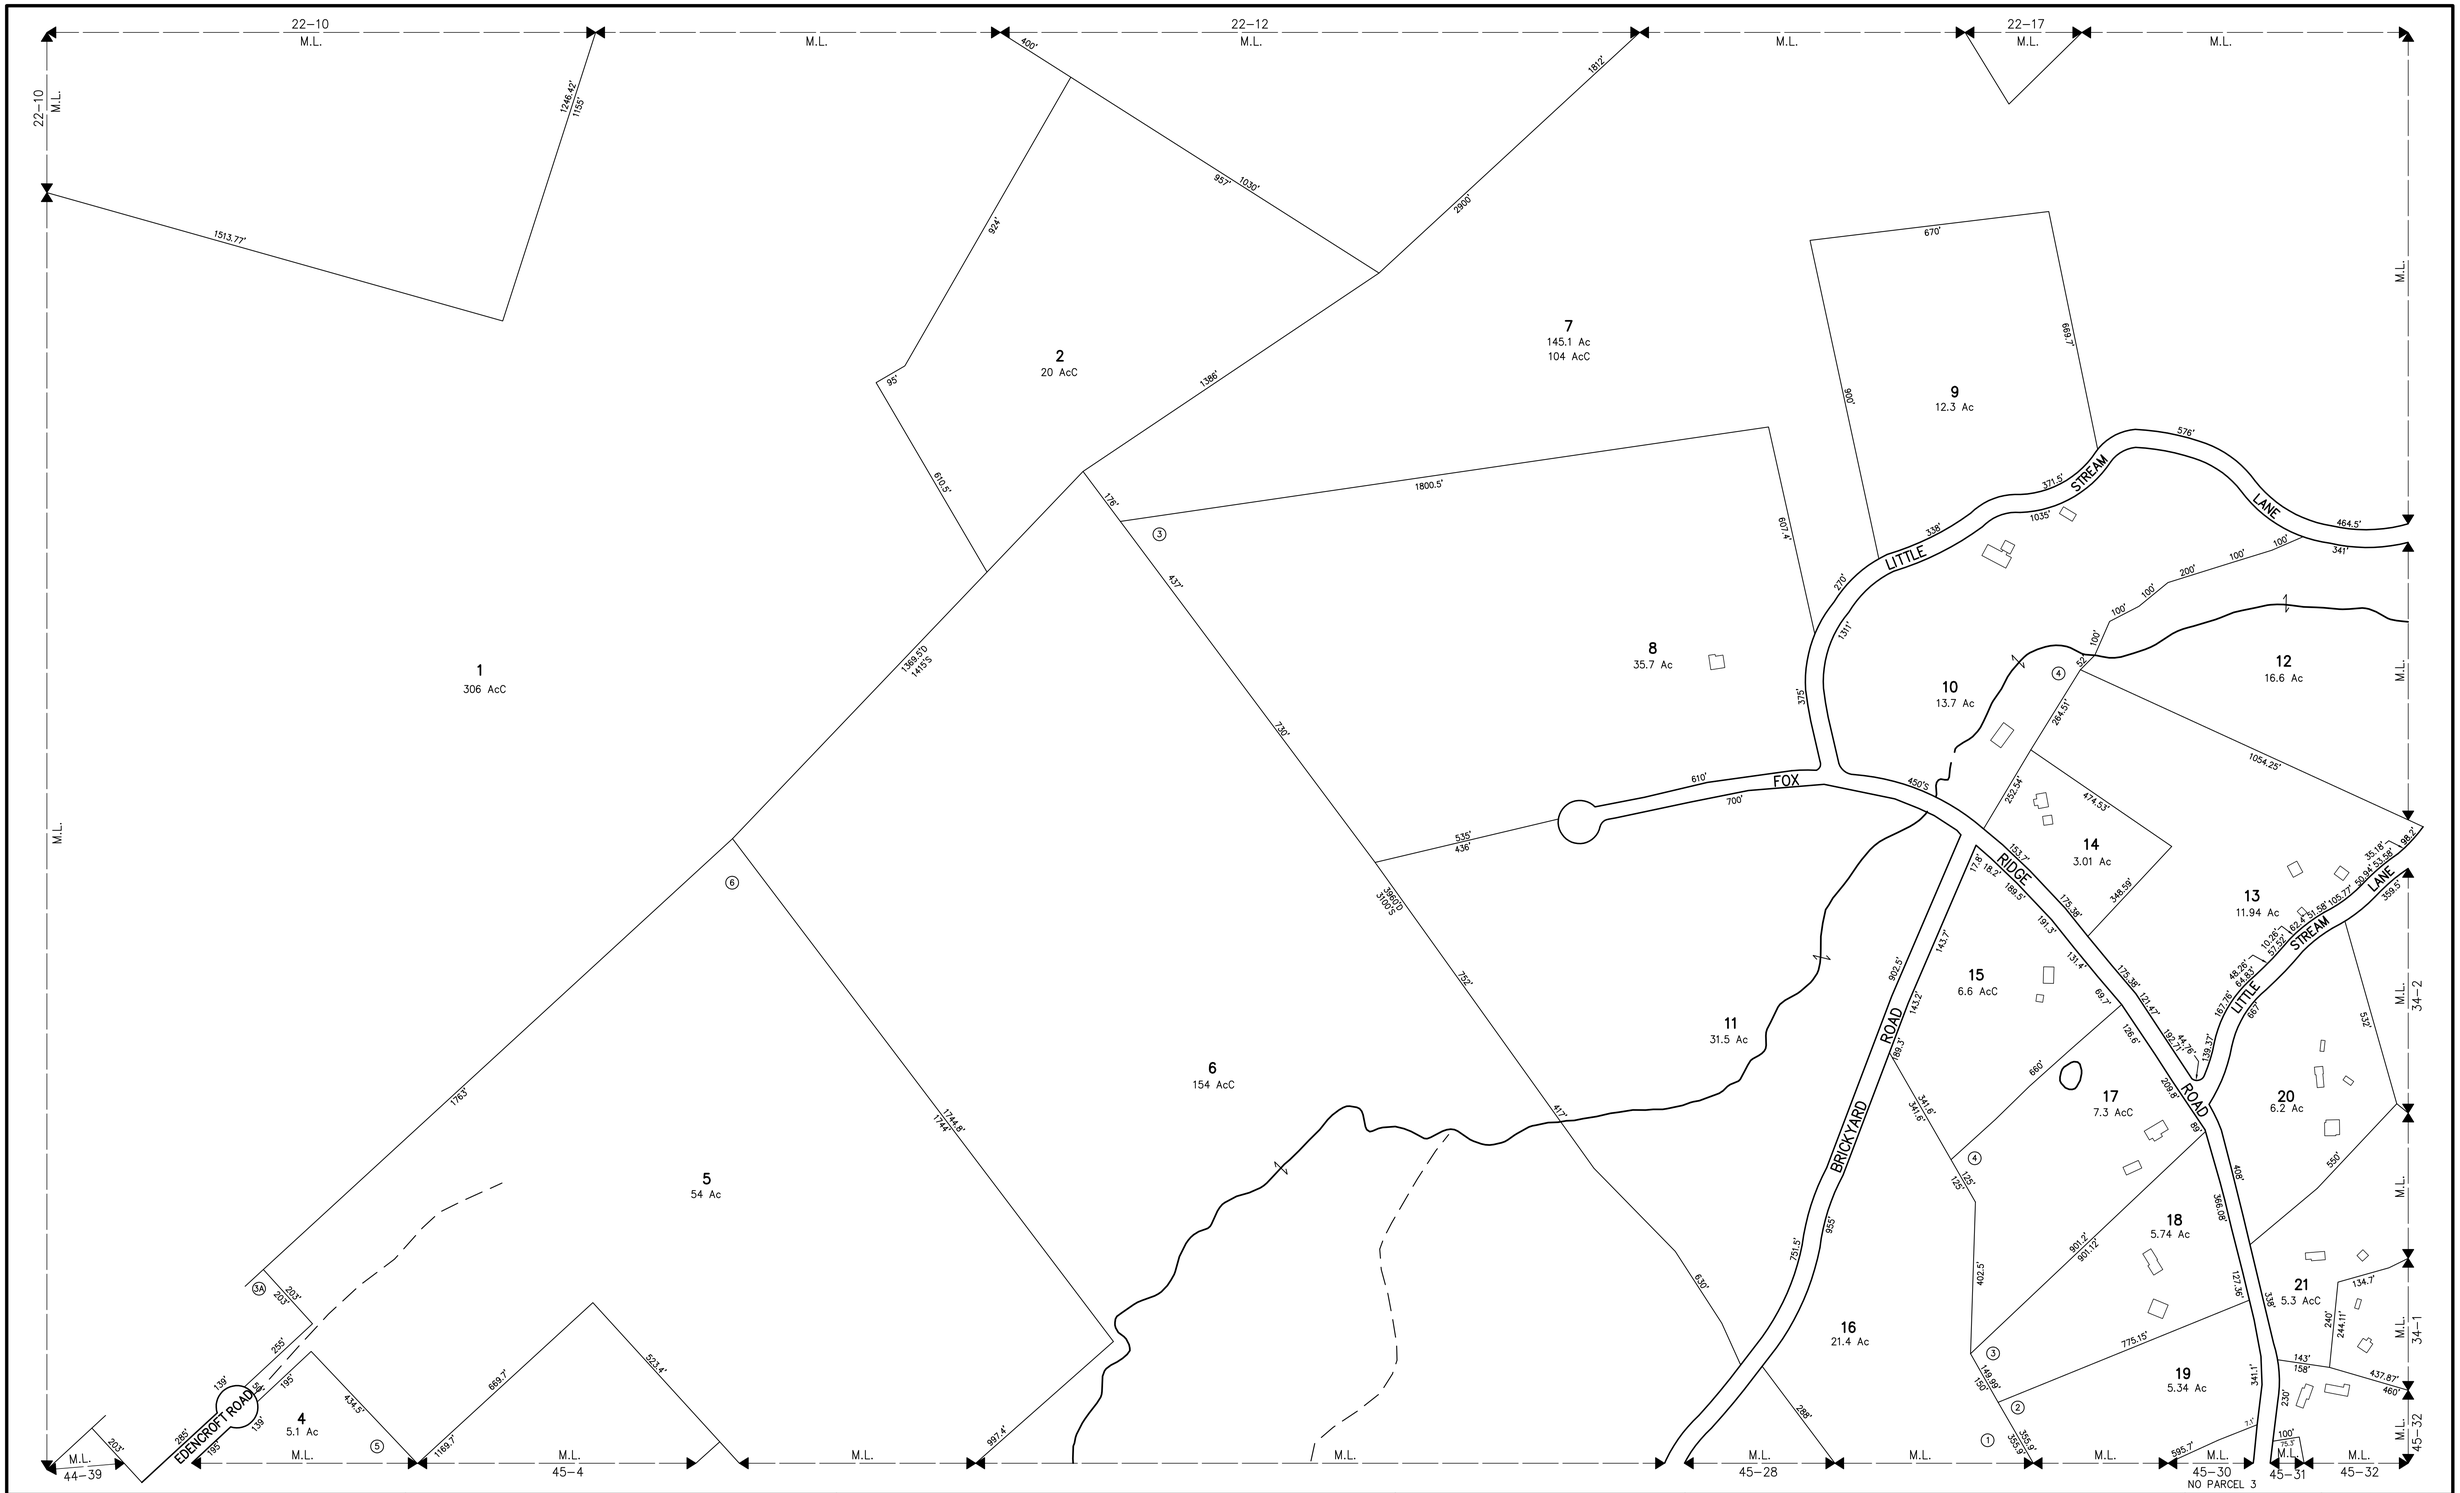


THIS MAP IS FOR ASSESSMENT PURPOSES. IT IS NOT VALID FOR LEGAL DESCRIPTION OR CONVEYANCE.

THE HORIZONTAL DATUM IS THE NEW HAMPSHIRE STATE PLANE COORDINATE SYSTEM, NAD 83.

PARCEL DATA ORIGINATES FROM AERIAL PHOTOGRAPHY FLOWN ON APRIL 28, 1984. SECTIONS OF TOWN ARE IN PROCESS OF BEING RECOMPILED, BASED ON 2007 AERIAL PHOTOGRAPHY.

REVISED & REPRINTED BY

CAI Technologies
Precision Mapping. Geospatial Solutions.
11 PLEASANT STREET, LITTLETON, NH 03561
800.322.4540 - WWW.CAI-TECH.COM

LEGEND

| | | | |
|---|---|---|---|
| PARCEL AREA | Ac/AcC | EXEMPT PROPERTY | E |
| RECORD DIMENSION | 100' | BUILDING | |
| SCALED DIMENSION | 100'S | RIGHT OF WAY/ACCESS | R/W |
| MATCH LINE | M.L. | COMMON OWNERSHIP | |
| WATER | W | WETLANDS | W |

SCALE 1" = 200'
FEET 100 0 200 400 600
METERS 50 0 50 100 150

REVISED TO :

PROPERTY MAPS

# LITTLETON

NEW HAMPSHIRE

INDEX DIAGRAM

| | | |
|---|---|---|
| 21 | 22 | 23 |
| 32 | | 34 |
| 44 | 45 | 46 |

GN N

MAP NO. 33